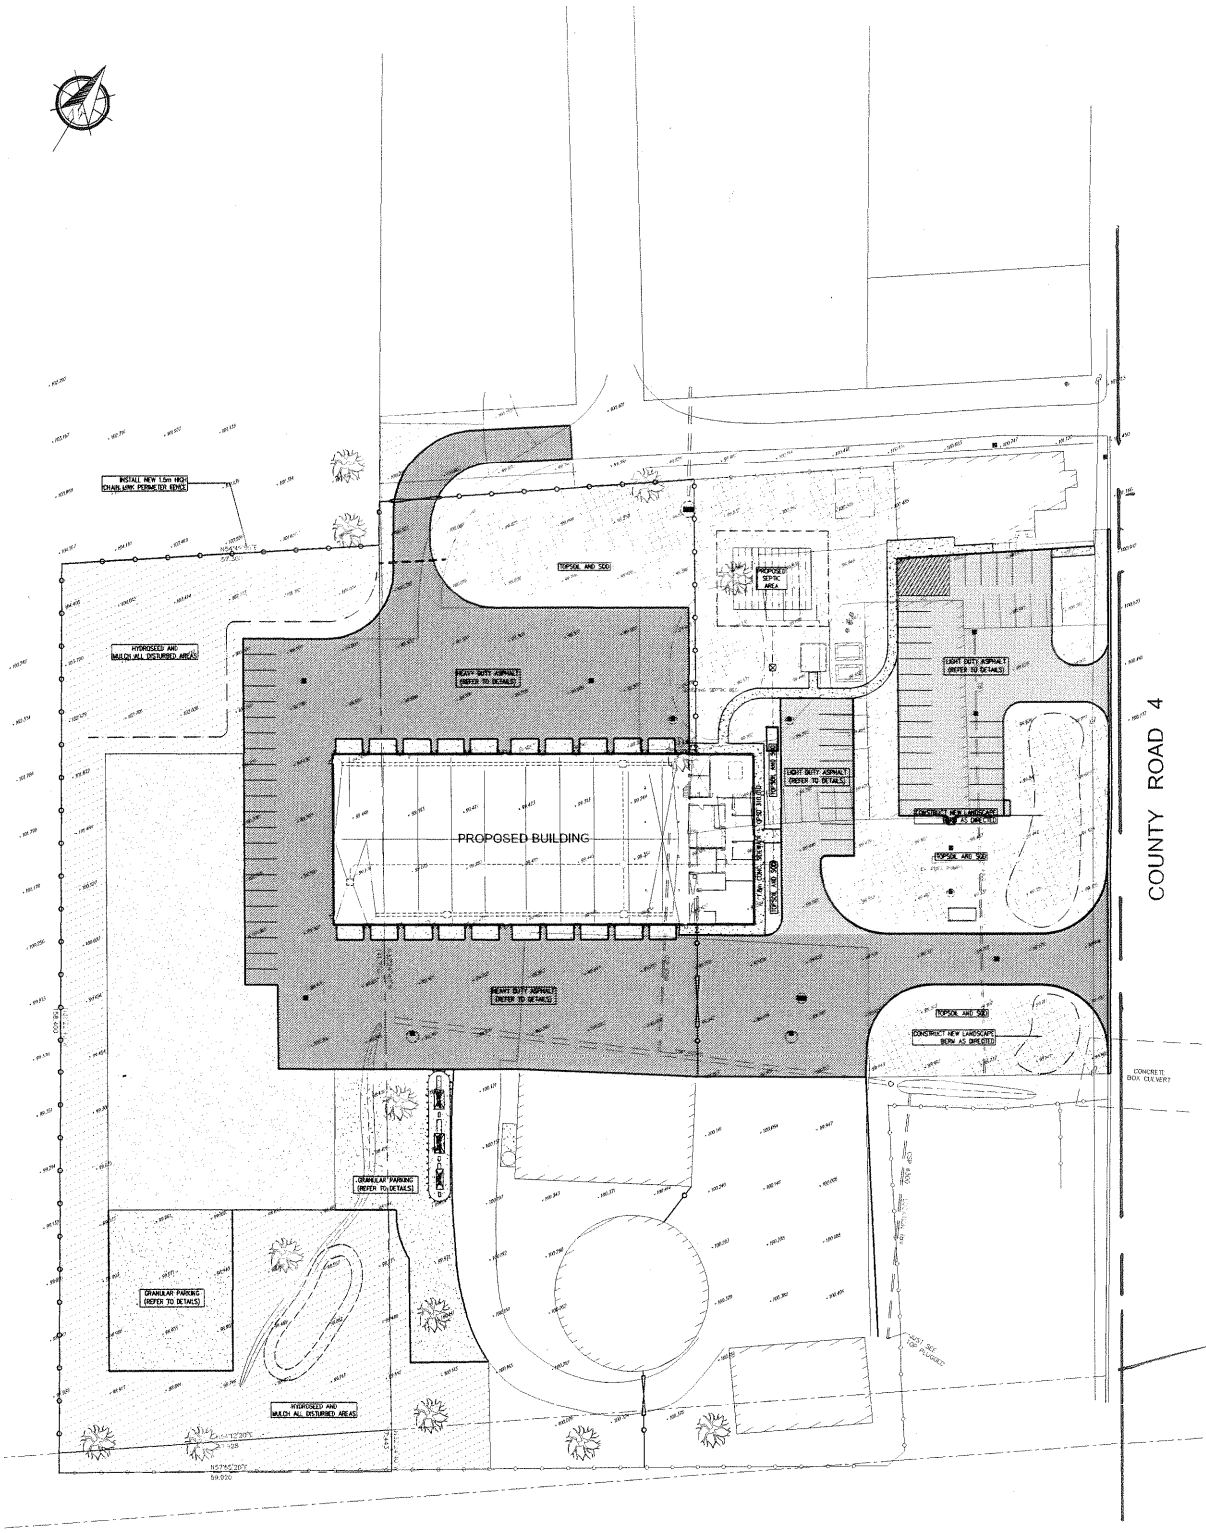

GENERAL NOTES:

ALL INFORMATION TO BE VERIFIED ON SITE PRIOR TO COMMENCING ANY WORK. ANY DISCREPANCIES ARE TO BE REPORTED TO THE CONSULTANT IMMEDIATELY.

ALL UTILITY LOCATIONS SHOWN ON THE DRAWINGS ARE APPROXIMATE. THE CONTRACTOR SHALL CONFIRM THE LOCATION ON SITE AND ASSUME ALL LIABILITY FOR DAMAGE TO ALL UTILITIES.

EXCLUDING THE BENCHMARK AND DESCRIPTION PROVIDED FOR THIS PROJECT, NO OTHER ELEVATIONS ARE TO BE USED AS A REFERENCE ELEVATION FOR ANY PURPOSE.

METRIC NOTE:

ALL DIMENSIONS SHOWN ARE IN METRES OR MILLIMETRES UNLESS OTHERWISE NOTED.

** DRAWINGS ARE NOT TO BE SCALED **

Plan 89 Block "G" Lots 1-3

G.D. JEWELL ENGINEERING INC.
CONSULTING ENGINEERS

TOLL FREE 1-866-867-5326
www.jewellengg.ca

TOWNSHIP OF STONE MILLS
MUNICIPAL WORKS YARD

PROPOSED SITE LANDSCAPING

No.	Date	Description	By
2	12/08/09	ADDENDUM 1 - SITE CHANGES	
1	11/26/09	ISSUED FOR TENDER	

REVISIONS

Drawn by ATC
Designed
Checked
Approved
Date SEPT 1/09
Horizontal 1:400
Vertical
Contract
Page 5

COPYRIGHT © G.D. JEWELL ENGINEERING INC. 2008